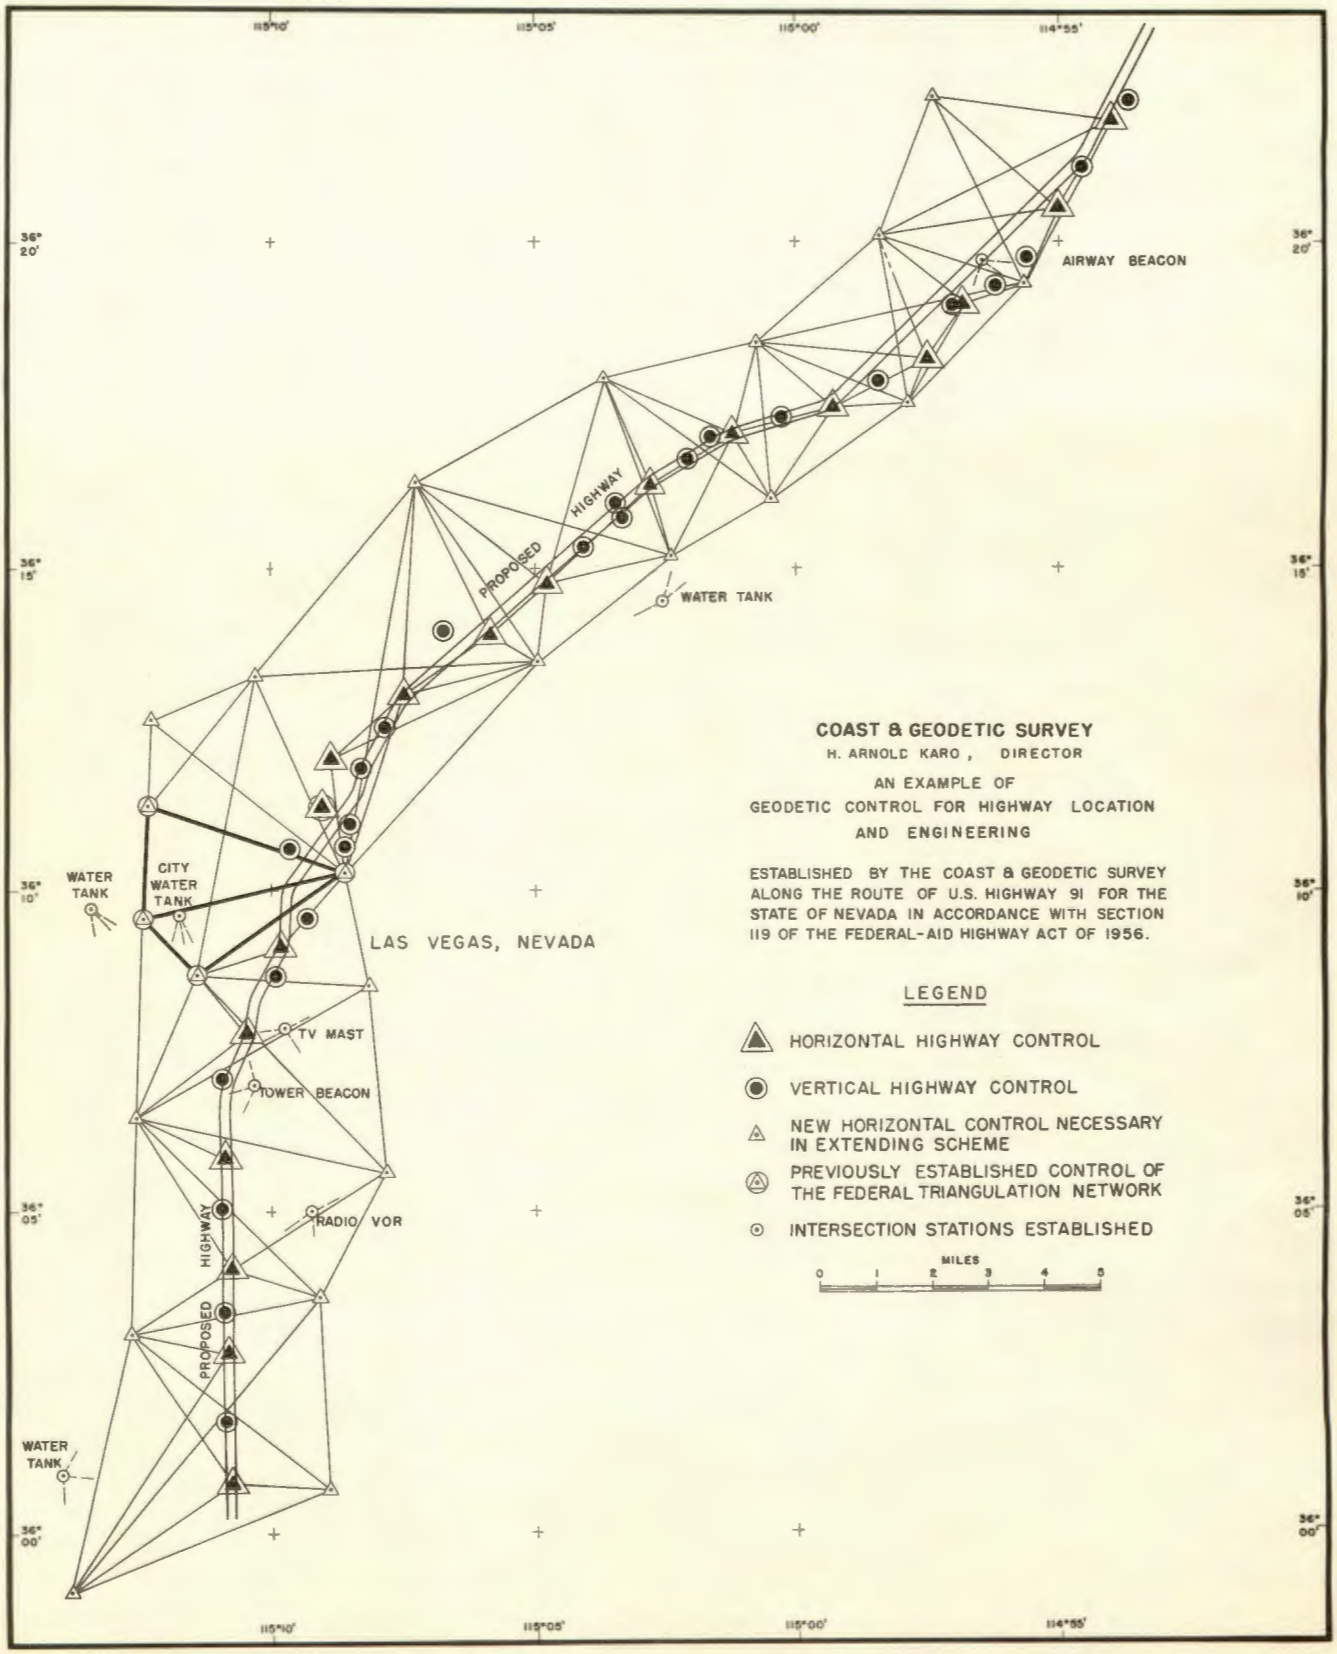
115°10'
115°05'
115°00'
114°55'
36° 20'
36° 15'
36° 10'
36° 05'
36° 00'
AIRWAY BEACON
PROPOSED HIGHWAY
WATER TANK
WATER TANK
CITY WATER TANK
LAS VEGAS, NEVADA
TV MAST
TOWER BEACON
RADIO VOR
PROPOSED HIGHWAY
WATER TANK
COAST & GEODETIC SURVEY
H. ARNOLD KARO, DIRECTOR
AN EXAMPLE OF
GEODETIC CONTROL FOR HIGHWAY LOCATION
AND ENGINEERING
ESTABLISHED BY THE COAST & GEODETIC SURVEY ALONG THE ROUTE OF U.S. HIGHWAY 91 FOR THE STATE OF NEVADA IN ACCORDANCE WITH SECTION 119 OF THE FEDERAL-AID HIGHWAY ACT OF 1956.
LEGEND
HORIZONTAL HIGHWAY CONTROL
VERTICAL HIGHWAY CONTROL
NEW HORIZONTAL CONTROL NECESSARY IN EXTENDING SCHEME
PREVIOUSLY ESTABLISHED CONTROL OF THE FEDERAL TRIANGULATION NETWORK
INTERSECTION STATIONS ESTABLISHED
MILES
0 1 2 3 4 5